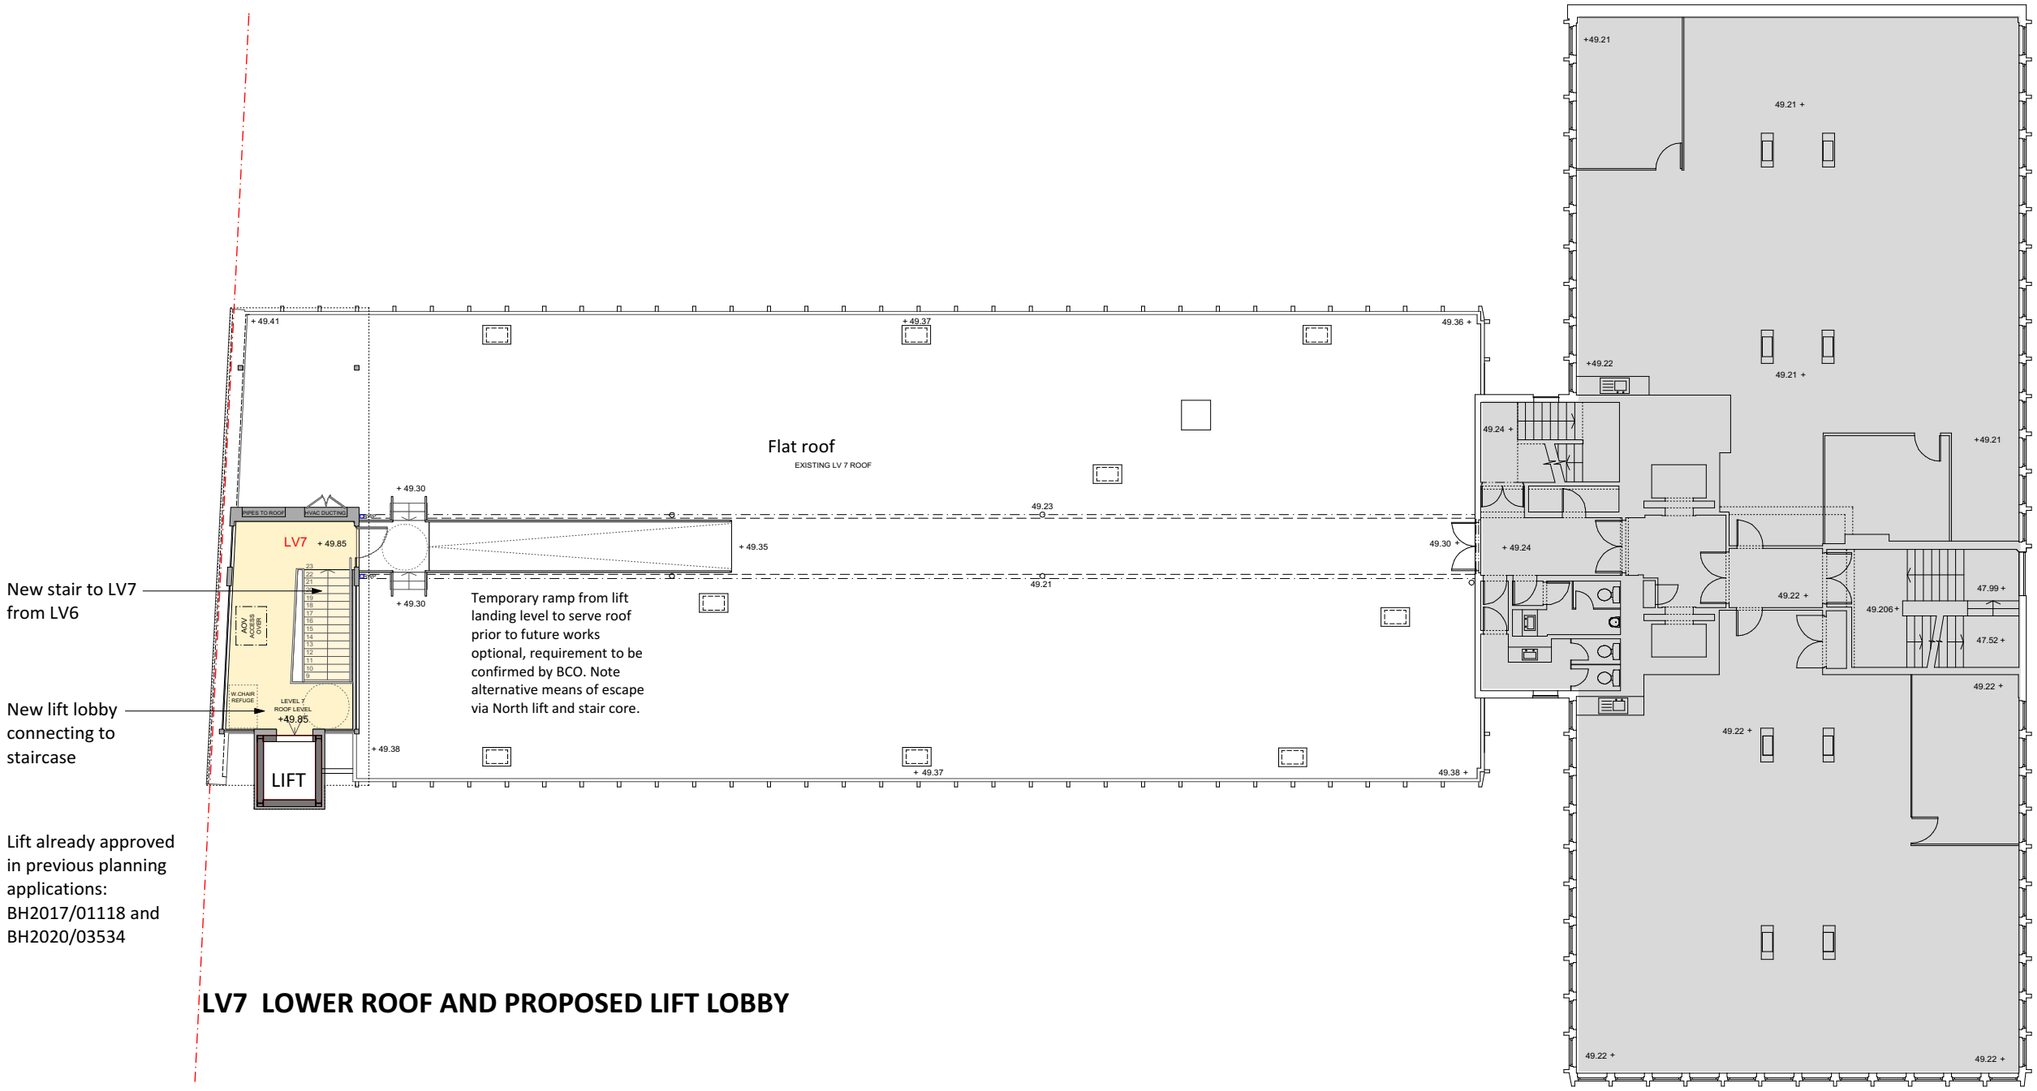

New stair to LV7 from LV6

New lift lobby connecting to staircase

Lift already approved in previous planning applications: BH2017/01118 and BH2020/03534

Temporary ramp from lift landing level to serve roof prior to future works optional, requirement to be confirmed by BCO. Note alternative means of escape via North lift and stair core.

LV7 LOWER ROOF AND PROPOSED LIFT LOBBY

Colour denotes new lift lobby

Colour denotes new wall enclosures

Colour denotes demise of offices / landlord

PROPOSED

+7 LVL **OFFICE LEVEL 5**

4 Gloucester Passage, Brighton BN1 4AS
e: studio@sticklandwright.co.uk
t: 01273 964051
Company registered in England No. 11222477

Disclaimer:
This drawing is the copyright of Stickland Wright Ltd. and may not be reproduced or used except by written permission. Figured dimensions to have precedence over scaling. Check all site dimensions prior to fabrication. Refer any discrepancies found to Stickland Wright.

Revisions:

			Checked
~~*~~	~~12/11/2020~~	~~Issue to client~~	~~NS~~
A	19/11/2020	Issue to client	NS
A	01/12/2020	Issue to planning	NS
B	02/06/2021	Issued for building control and design team comment	NS
C	14/09/2021	Issued for client comment	NS
D	30/09/2021	Issued for new planning south lift	NS
		PENDING PLANNING AUTHORITY APPROVAL	
		PENDING BUILDING CONTROL APPROVAL	

Dwg No.	**20100-P-128-D**
Drawing Title	Proposed LV7 Roof Level
Address	Tower Point, North Road
Client	Baron Homes
Scale	1:100 @A1
Stage	Planning
Drawn by	JE
Checked by	NS

STICKLAND WRIGHT
architecture + interiors
www.sticklandwright.co.uk