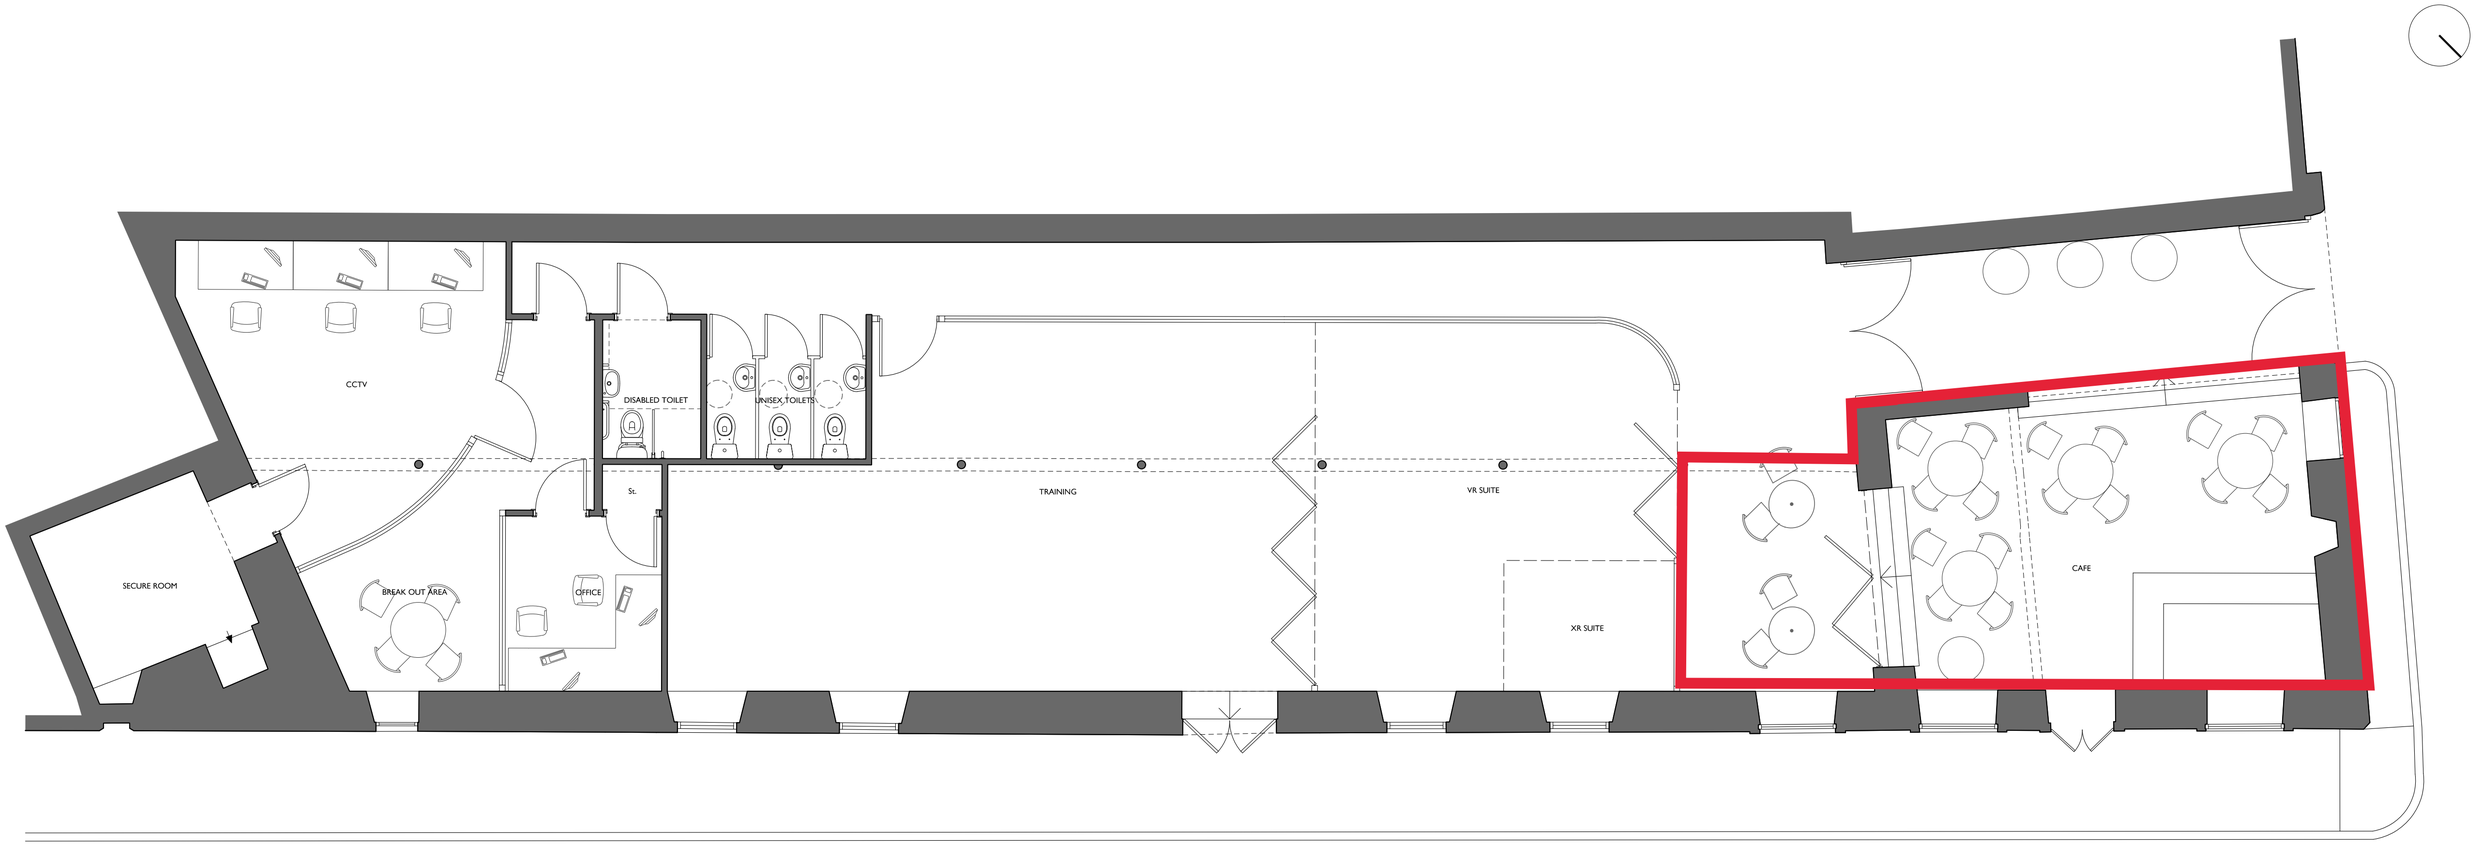

0 1 2 3 4 5

1:50

CLIENT	SAFE
PROJECT	Change of Use at 1 Gayfield Square, Edinburgh
DRAWING	Plan
STATUS	PLANNING

DRAWN	DATE	DRG NO	JOB	REV	SCALE
AM	SEP 23	1281-PL-02	1281	/	1:50 @ A1 Do not scale from this drawing

This drawing and its data are property of AMA and should not be reproduced without written consent. All dimensions to be checked on site prior to work being commenced. Any discrepancies to be reported to the architect. This drawing should be read in conjuction with all other relevant building consultants drawings and information. This drawing was prepared to obtain planning and/ or building standards permission and can only be used as a working drawing. AMAs liability ends upon receipt of a decision from the planning department and/ or the building standards department. AMA accepts no responsibility for any inaccuracy in printing of this drawing by any parties.

Andrew Megginson Architecture
128 Dundas Street
New Town
Edinburgh
EH3 5DQ
Tel: 0131 557 9129
Email: info@andrew
megginsonarchitecture.com

ANDREWMEGGINSONARCHITECTURE