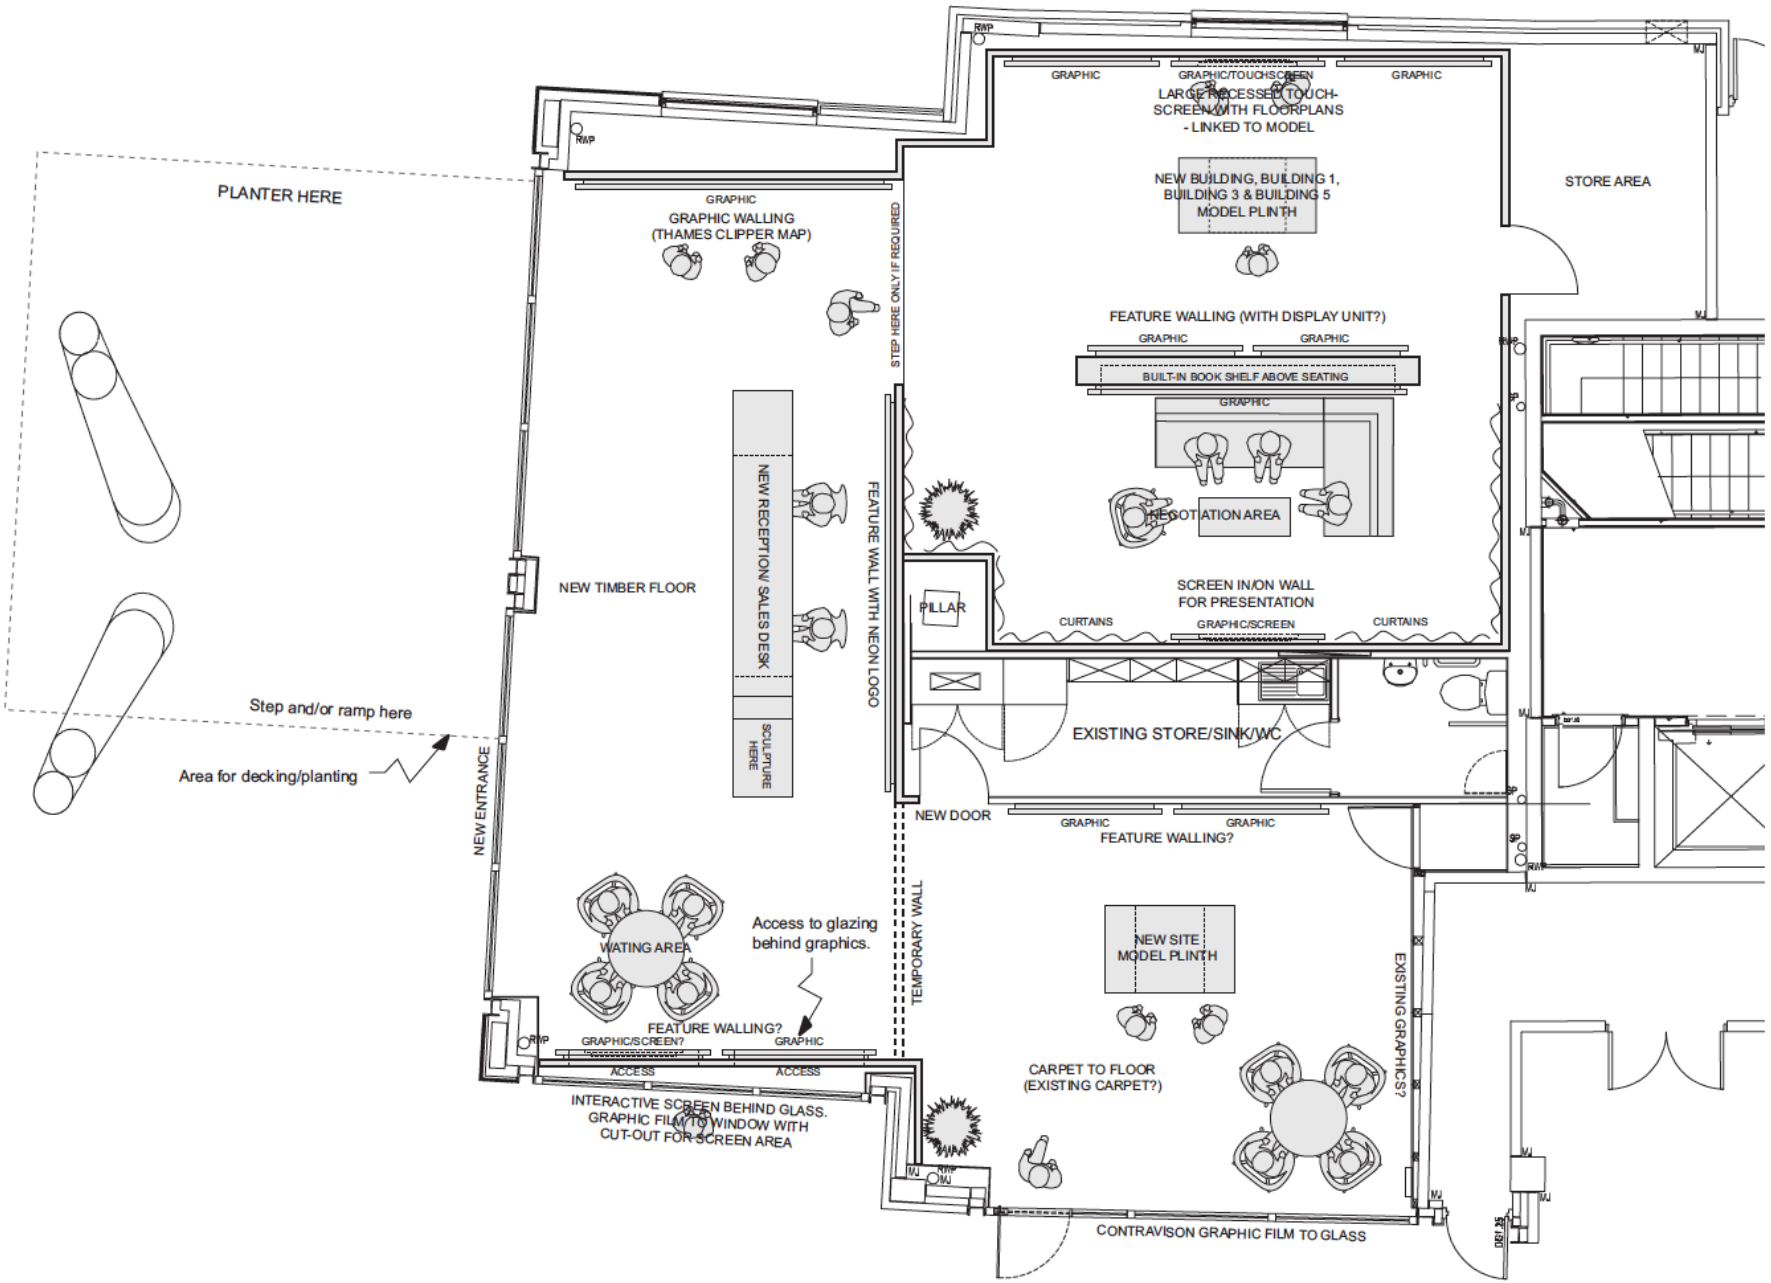

Event details:
Event/show: Riverside Quarter marketing suite Dates: Location: Wandsworth, London Address:
Organiser details:
Name: Contact: Address: Tel no: Fax no:
Client details:
Name: Contact: Address: Tel no: Fax no:
Contractor details:
Name: Contact: Email: Address: Tel no: Fax no:
Lighting requirements:
See drawing
Electrical requirements:
See drawing
Graphics requirements:
See drawing
Vinyl requirements:
See drawing
On hire:
See drawing
Drawing details:
Drawing title: RQ unit 8 - proposed marketing suite layout Drawing ref: RQMS/2013/drg01 Revision: C Drawing status: Scale: NOT TO SCALE Designed by:

Revisions:

Revision	Modifications	Date
C	Revised in line with the area elevations	16/01/14
B	Revised	08/01/14
A	Revised	07/01/14
		17/12/13

REVISED LAYOUT PROPOSAL

socrates