This drawing is copyright and the property of CS2 Limited & must not be copied in whole or in part without their written permission. Do not scale. It is essential that this drawing is read in conjunction with all specifications/schedules of works and that all works are included for. All dimensions and levels must be verified on site and discrepancies reported to CS2 Limited prior to commencing works or preparing site drawings.

N

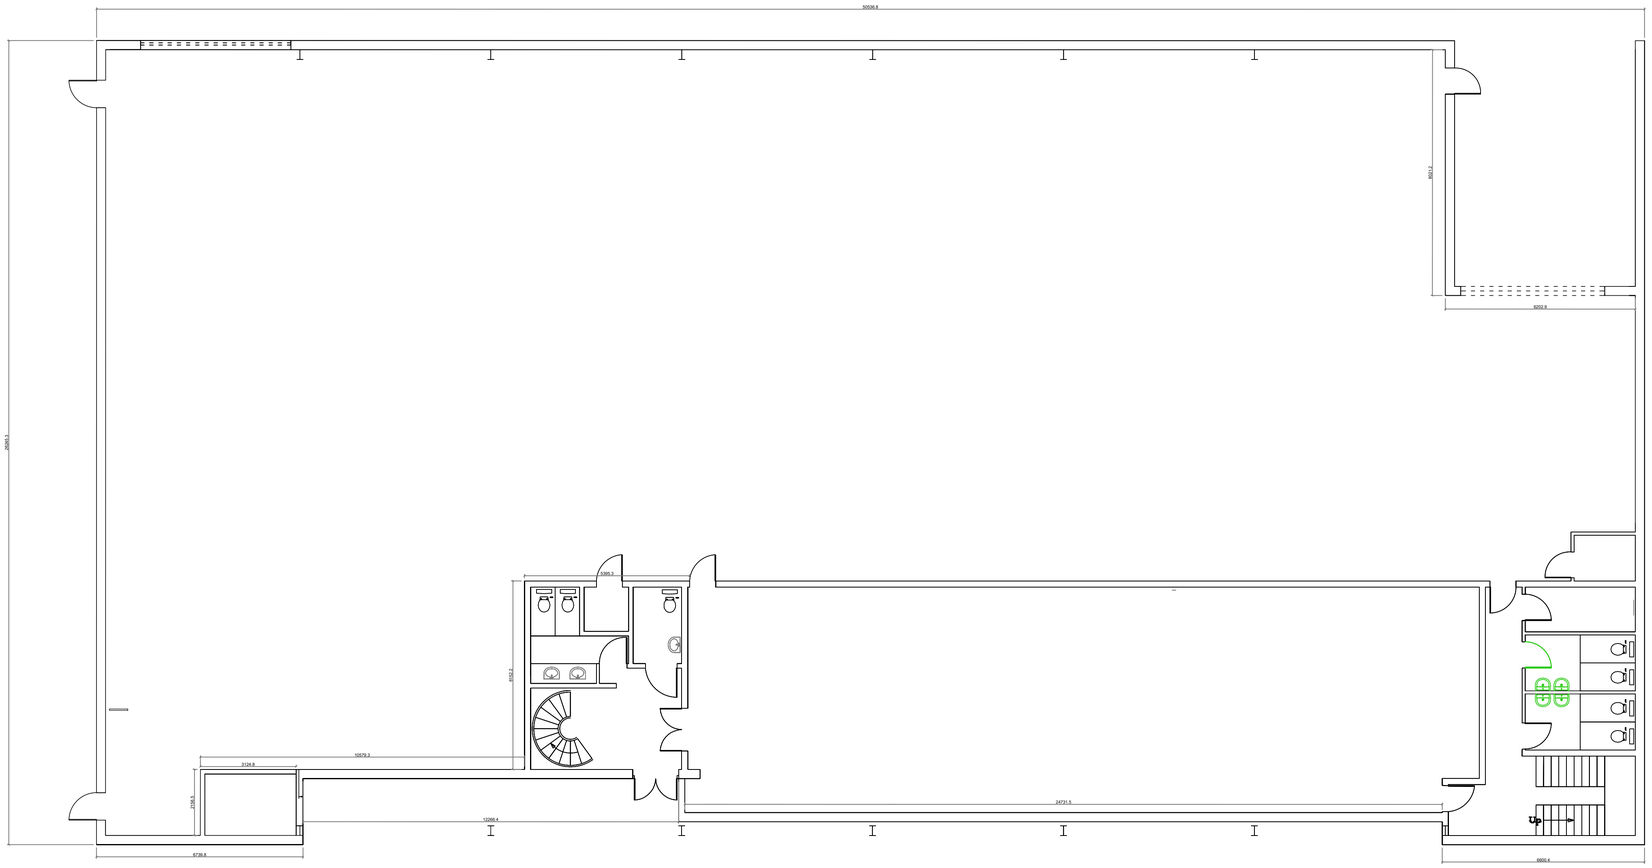

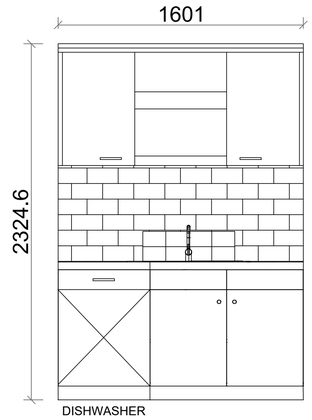

PROPOSED KITCHEN ELEVATION

0 200mm 400 600 800 1m 2m
Scale 1:20

0 2.5 5 7.5 10m
Scale 1:100

REV	DESCRIPTION	DATE	INITIAL

STAGE:

TENDER

CS2 CHARTERED SURVEYORS
CS2 4 Bridgewater House, Queensbridge, Northampton, NN4 7BF
T 01604 603030
E ghusson@CS2.co.uk

PROJECT:

UNIT 1, SUNDON BUSINESS PARK, DENCORA WAY, LUTON LU3 3HP

TITLE:

PROPOSED GROUND FLOOR LAYOUT

DRAWN:	CHECKED:	DATE:
GH	DH	12/03/2024
SCALE:	DRAWING NO.	REV:
NTS	1057655/P01	

© 2023 CS2 Limited