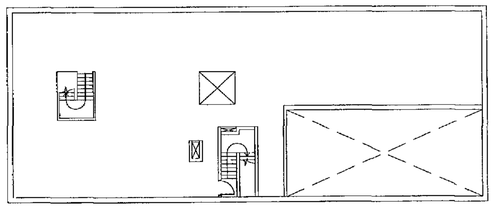

BASEMENT

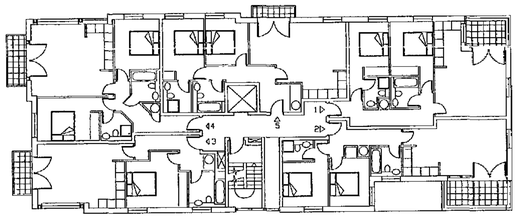

SECOND – FOURTH FLOOR

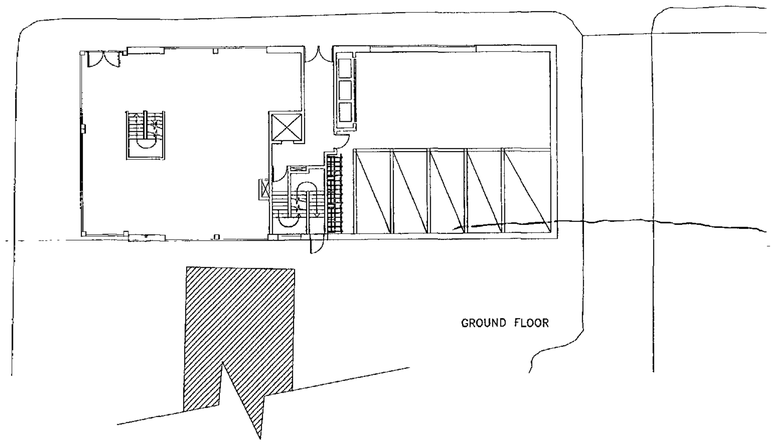

GROUND FLOOR

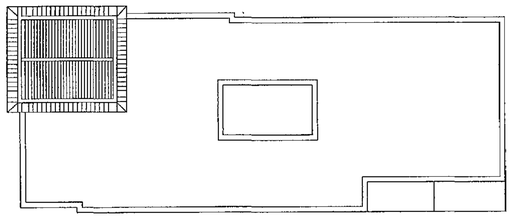

ROOF PLAN

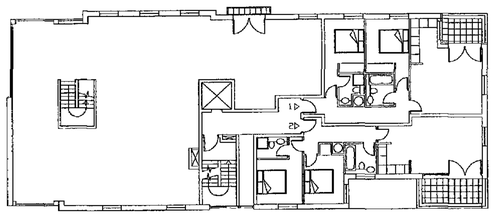

FIRST FLOOR

**347 York Road SW11**

CD 2553

Application No. 2001/4898
Received on: 11/12/01
Fee Paid £5,130.00

NOTES

REVISION C 09 01 01 AMENDMENT TO REAR PORTION OF PROPOSED MASSING
BUILDING STEPPED BACK TO INCREASE LIGHT AND VIEWS TO REAR OF DUNGENESS HOUSE.

REVISION D 30 08 01 DUPLEX FLAT CREATED, ADDITIONAL FLOOR ADDED
THIRD FLOOR PLAN CHANGED ALL ELEVATIONS AMENDED TO REFLECT NEW LAYOUTS

REVISION E 21 09 01 FIRST – THIRD AND FOURTH FLOOR PLANS AMENDED
ALL ELEVATIONS AMENDED TO REFLECT NEW LAYOUTS

REVISION G 23 10 01 PLANS AMENDED IN ACCORDANCE WITH NEW
ELEVATIONS

Barnard Urquhart Jarvis 44 CURLEW STREET LONDON SE1 2ND TEL 020 7936 9720 FAX 020 7936 9757

Job title 347 YORK ROAD SW11 — Job No 507
Drawing title PLANS — Drawing No PL 010 OPTION 2
Scale 1:200 — Drawn by SO,BA — Date FEBRUARY 2001 — Revision K

BUJ

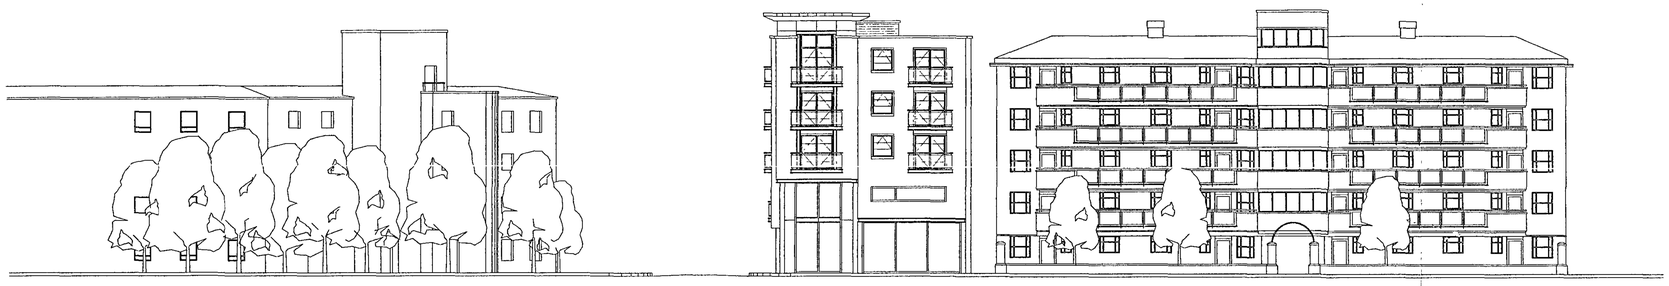

YORK ROAD ELEVATION

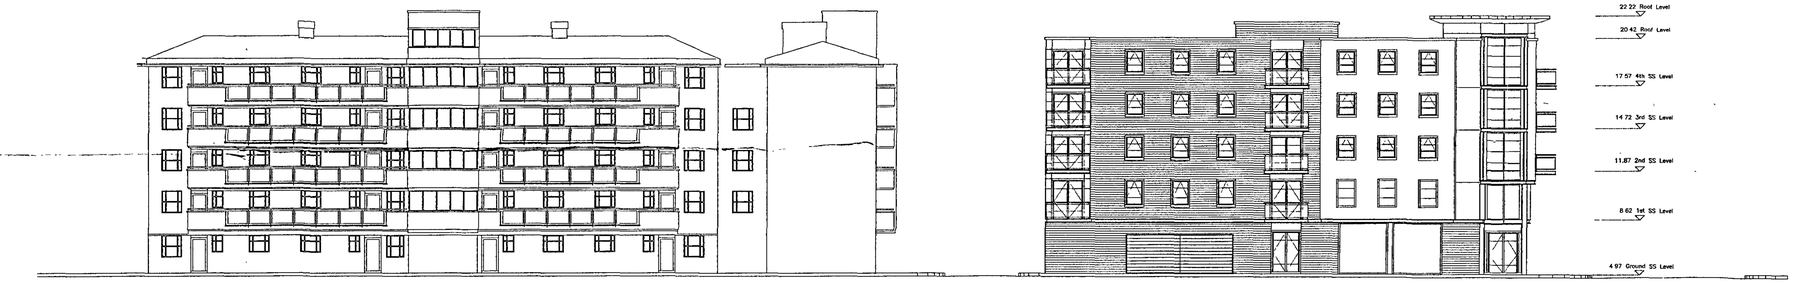


USK ROAD ELEVATION

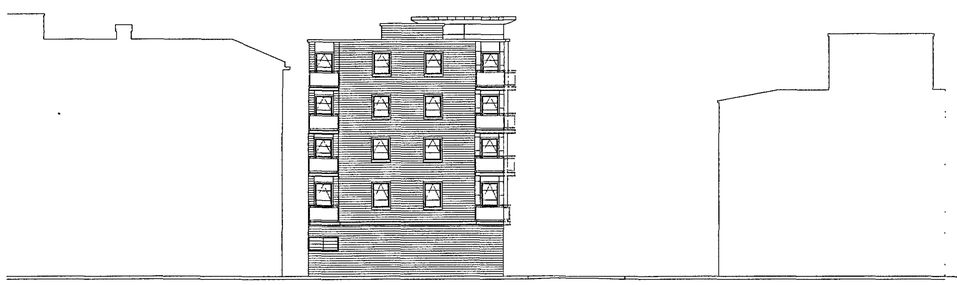

SOUTH ELEVATION

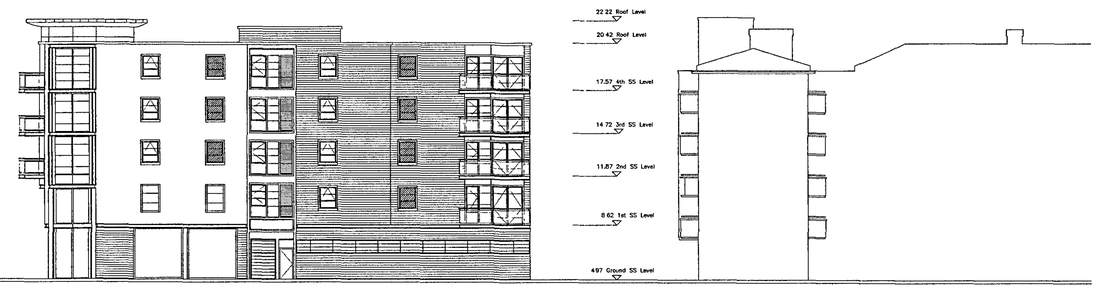


WEST ELEVATION

NOTES

REVISION C 09 01 01 AMENDMENT TO REAR PORTION OF PROPOSED MASSING
BUILDING STEPPED BACK TO INCREASE LIGHT AND VIEWS TO REAR OF DUNGENESS HOUSE
REVISION D 30 08 01 DUPLEX FLAT CREATED, ADDITIONAL FLOOR ADDED
THIRD FLOOR PLAN CHANGED ALL ELEVATIONS AMENDED TO REFLECT NEW LAYOUTS

REVISION E 21 05 01 FIRST – THIRD AND FOURTH FLOOR PLANS AMENDED
ALL ELEVATIONS AMENDED TO REFLECT NEW LAYOUTS.
REVISION F 23 10 01 AMENDMENTS TO WINDOWS FENESTRATION AND POSITIONS

Key
Opaque glazing

Barnard Urquhart Jarvis 44 CURLEW STREET LONDON SE1 2ND TEL 020 7939 9720 FAX 020 79399757

| | | | |
|---|---|---|---|
| Job title | 347 YORK ROAD SW11 | Job No. | 507 |
| Drawing title | ELEVATIONS | Drawing No | PL 020 OPTION 2 |
| Scale | 1:200 | Drawn by SO,BA | Date FEBRUARY 2001 |
| Revision | K | | |

BUJ