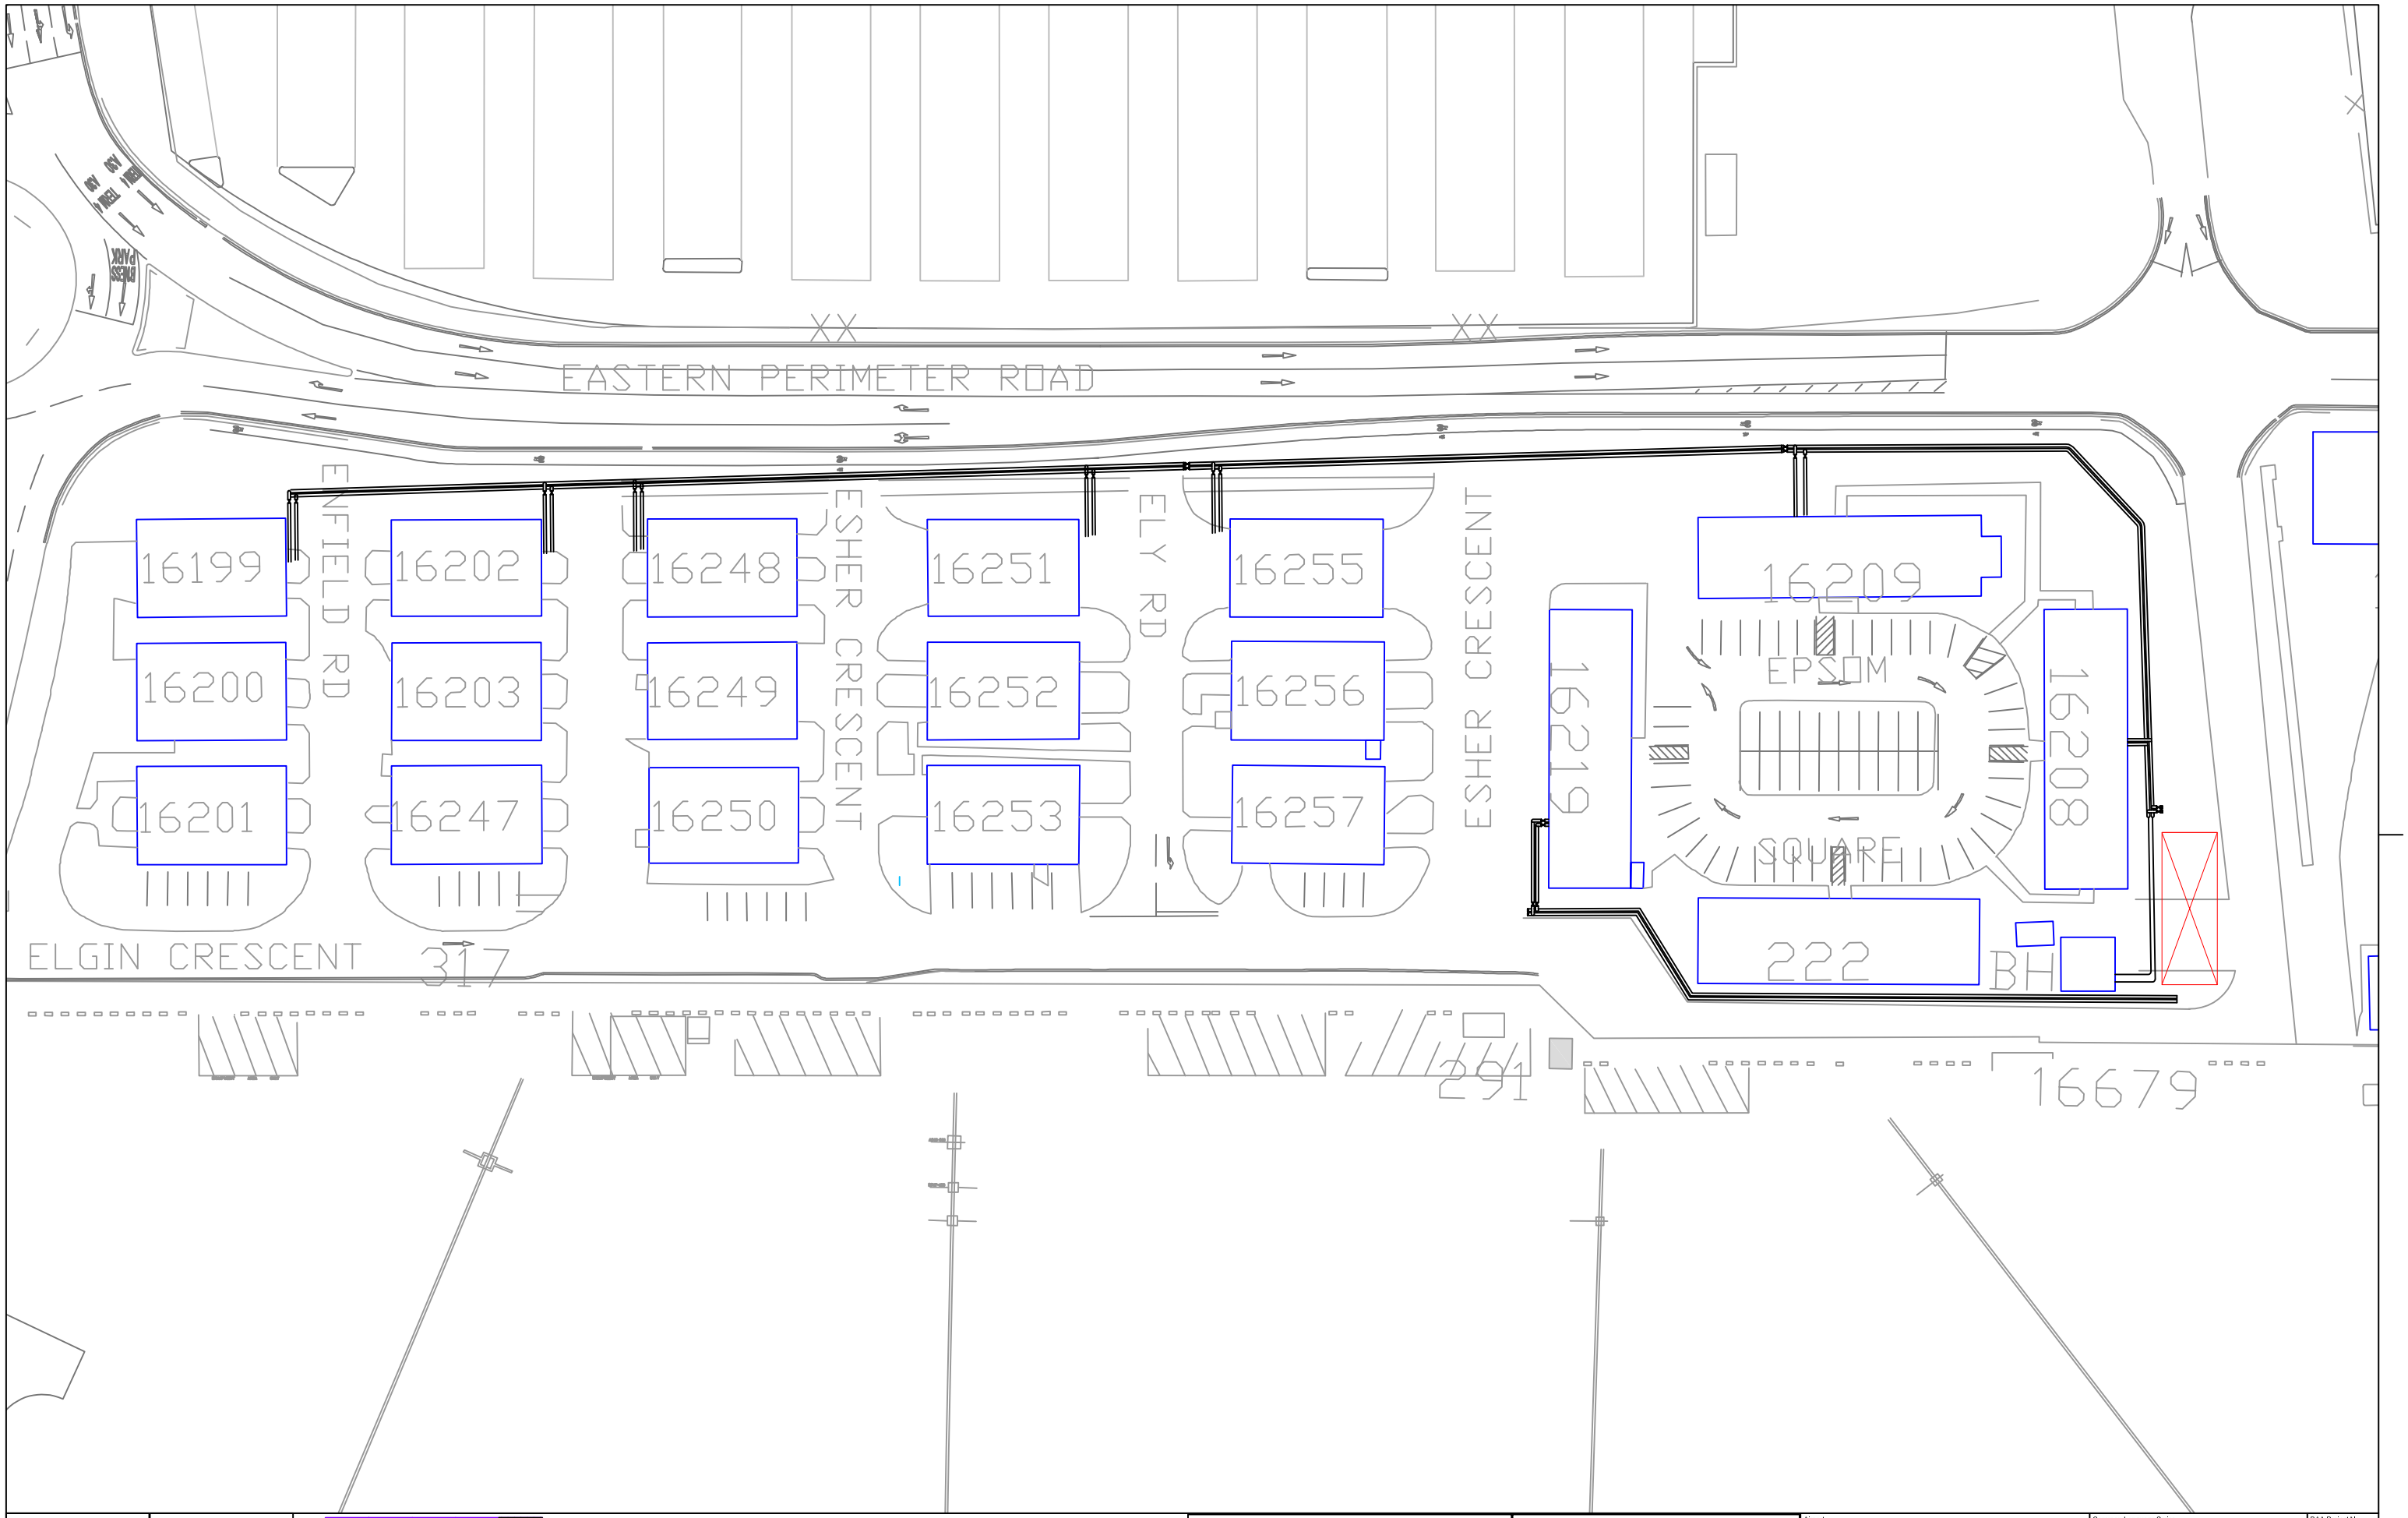


© BAA Copyright
BAA company proprietary.

BAA

This drawing may contain some Ordnance Survey Landline and Raster data.

OS Copyright Acknowledgement.
Reproduced by permission of Ordnance Survey on behalf of HMSO. © Crown Copyright and database right. All rights reserved. BAA Ltd. O.S. Licence Number AL100020071.

| | | | | |
|---|---|---|---|---|
| 1 | 2 | 3 | 4 | 5 |
| 6 | 7 | 8 | 9 | 10 |
| 11 | 12 | 13 | 14 | 15 |
| 16 | 17 | 18 | 19 | 20 |
| | | 21 | 22 | |

For accurate positional data refer to the Underground Services GIS application available via the EIC Intranet.

N

| Ver | Date | Version Description | Drn | Chk | App |
|---|---|---|---|---|---|

Airport: London - HEATHROW
Project Name:

Title: Epsom Square
Proposed New Heating pipework
indicative proposal

Common Language Series: Services/Utilities
Common Language System: LTHW System
Drawing Originator:
BAA Project No.:
Originator's Job No.:

| Checked By | Checked Date | Drawn By | Drawn Date |
|---|---|---|---|
| | 18:02:14 | | 18:02:14 |

| Approved By | Approval Date | Scale | Status |
|---|---|---|---|
| | 18:02:14 | NTS | |

Location-Level-Sub Doc-Series/System-Identifier: MTFM - 4360497 - 001
Version:

zz12_V3_0_baa-a1l-b

ISO A1 Landscape