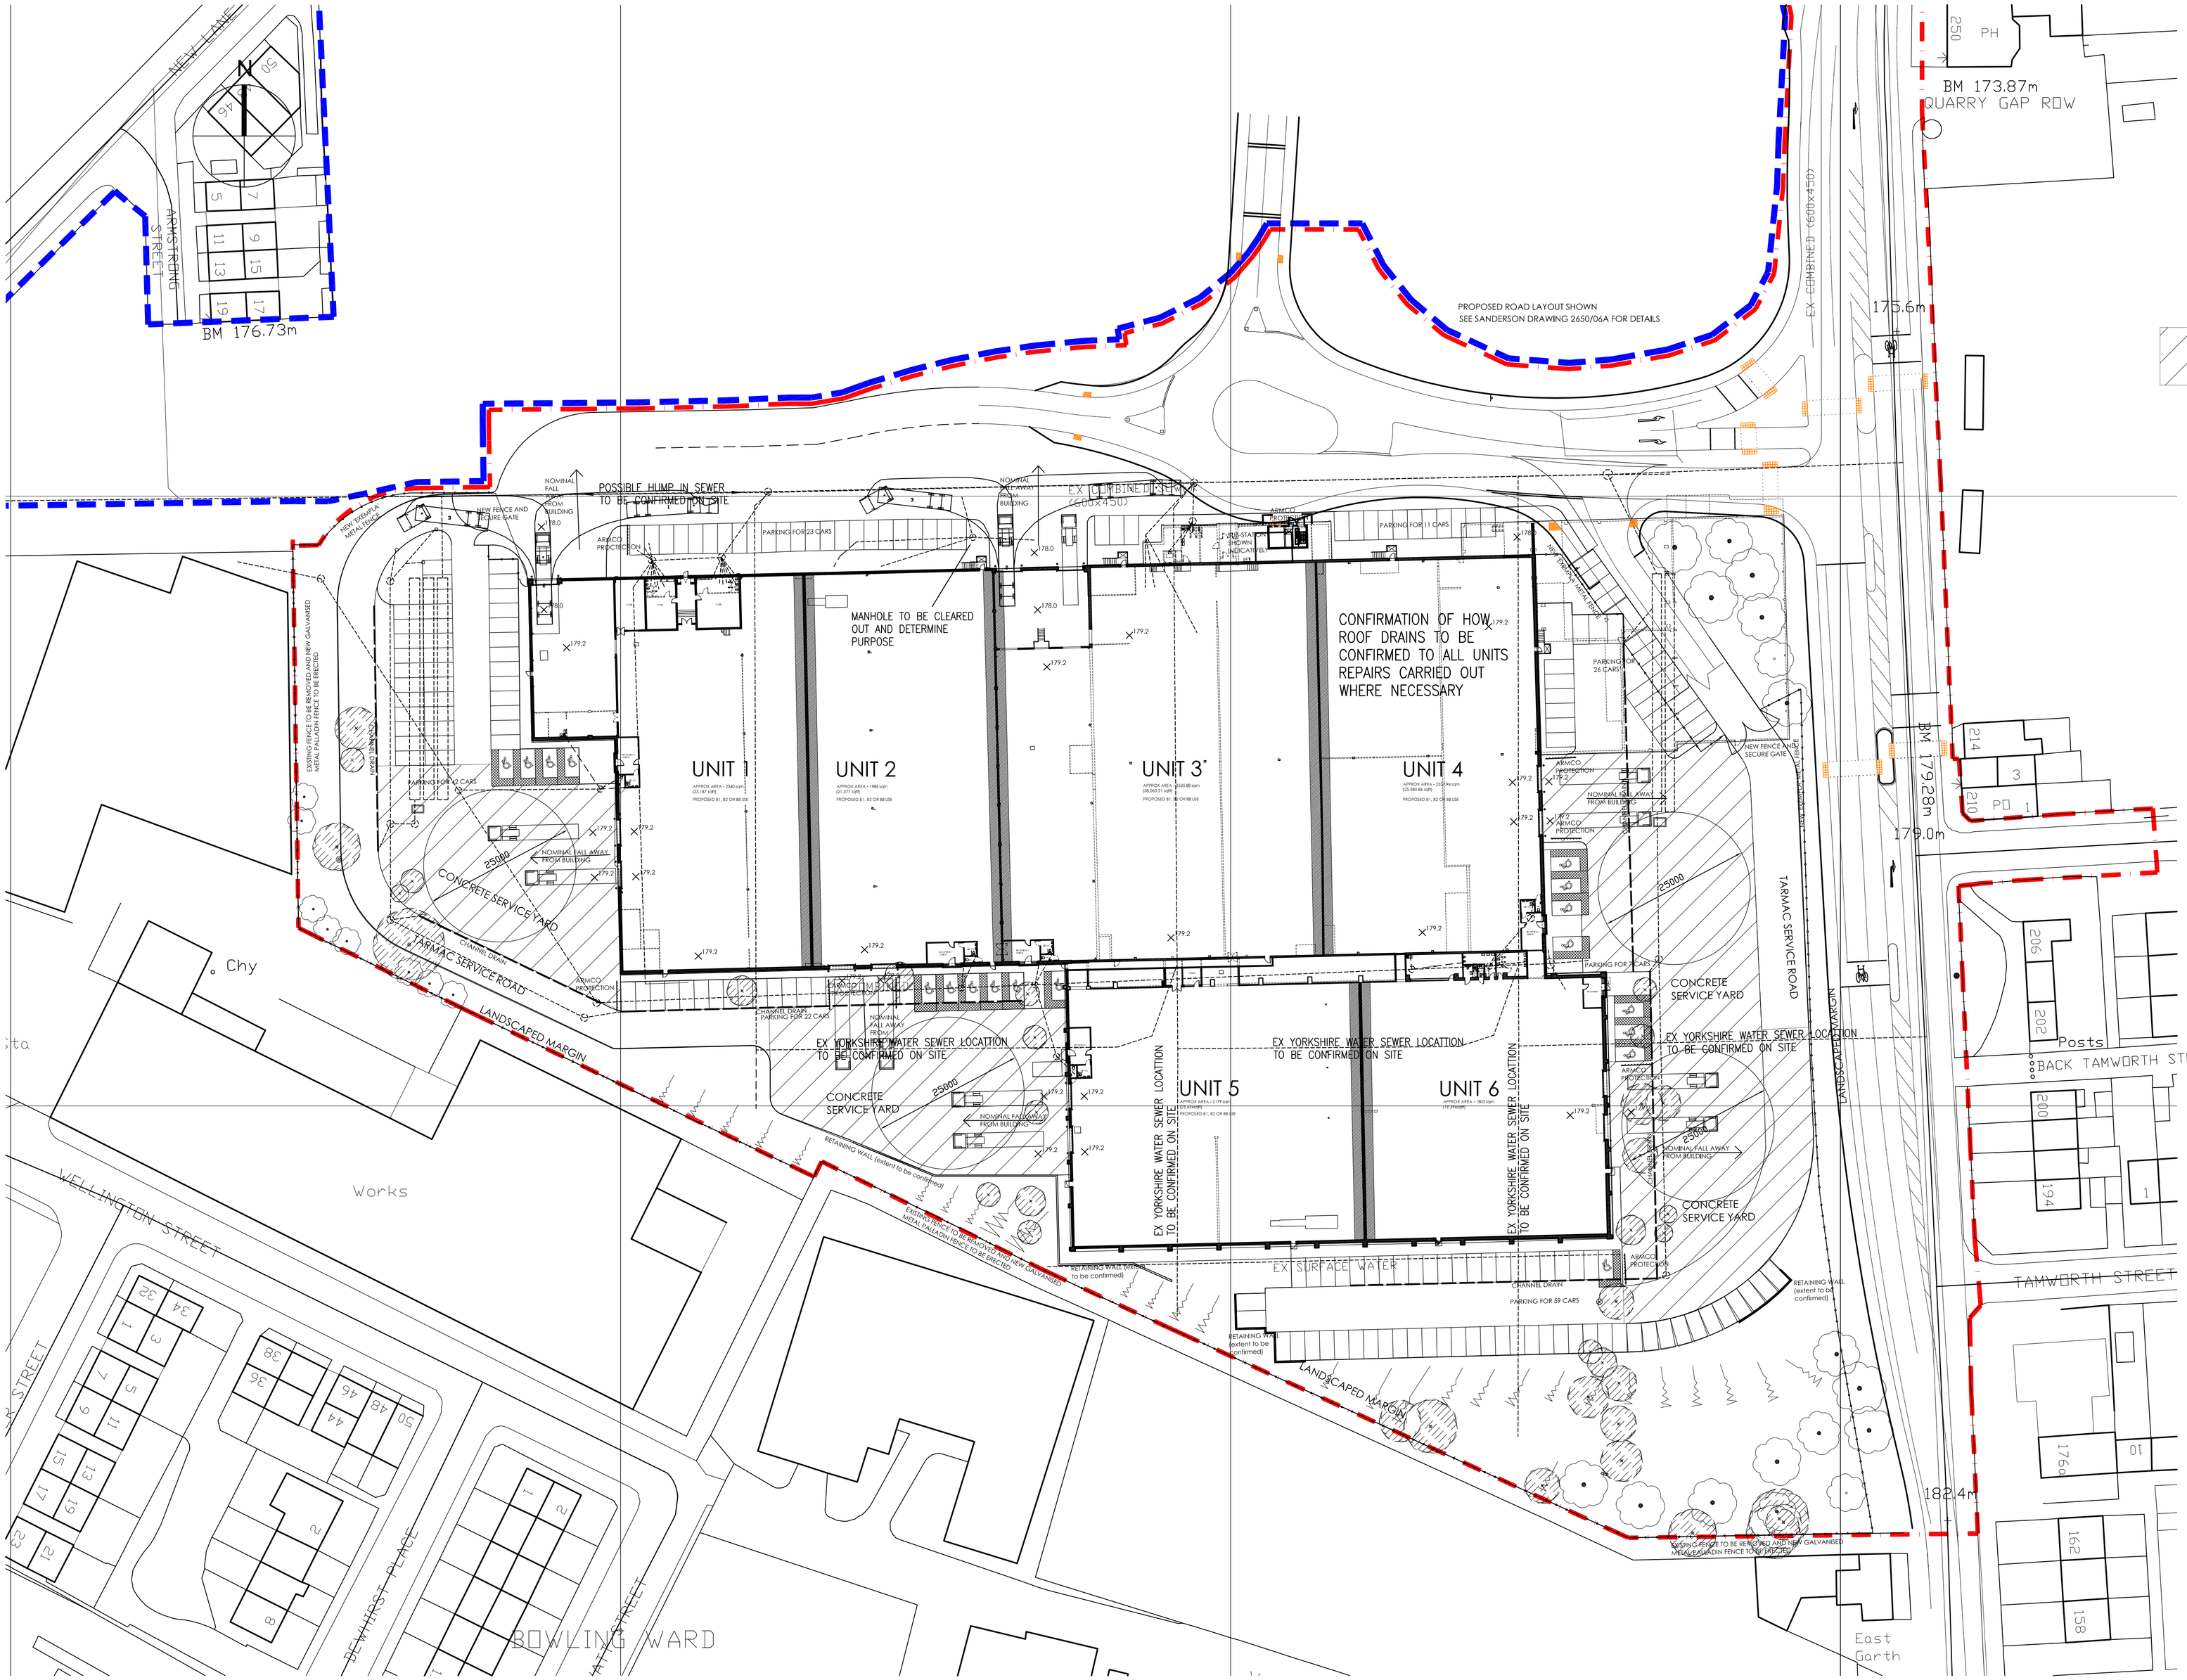

HARTLEY BUSINESS PARKS - BRADFORD
PROPOSED SITE LAYOUT - SCALE 1:500

NOTES
THIS DRAWING IS COPYRIGHT AND MUST NOT BE REPRODUCED WITHOUT PERMISSION

DO NOT SCALE THIS DRAWING

FOR EXTENT OF DEMOLITION WORKS REFER TO SMC GOWER DRAWING A3289 AD(00)18 LATEST REVISION

Key:

- Application Boundary
- Adjacent Property under Ownership by the Applicant
- Extent of concrete service yard.
- All tarmac and concrete roads and hard standing to be to structural engineers specification.

Rev		Date	Initial
B	Sanderson Road Layout Added to accord with revised set out point.	06.03.07	PMG
A	Unit 4: Roller shutter entrance blocked up. Unit 3: Steps to loading dock added. Openings in Loading dock wall added. Unit 5: Internal wall added to produce escape route between buildings. External Levels updated.	13.02.07	DN

Moorfield Court
Alma Road
Headingley
Leeds LS6 2AH
Telephone 0113 278 0011
Facsimile 0113 2304272
email@smcgower.com

33 Davies Street
Mayfair
London W1K 4LR
Telephone 020 7355 3001
Facsimile 020 7491 7093
london@smcgower.com

SMC Gower Architects

www.smcgower.com

Client
HARTLEY QUALITY INDUSTRIAL DEVELOPMENTS

Project
FORMER WHITEHEAD SITE
DICK LANE, BRADFORD

Drawing description
PROPOSED BUILDING AND SITE LAYOUT & LEVELS

Drawing number
A3289/AL(90)002

A B

Scale 1:500 @ A1 **Drawn** DN
Date Feb 2007 **Checked**